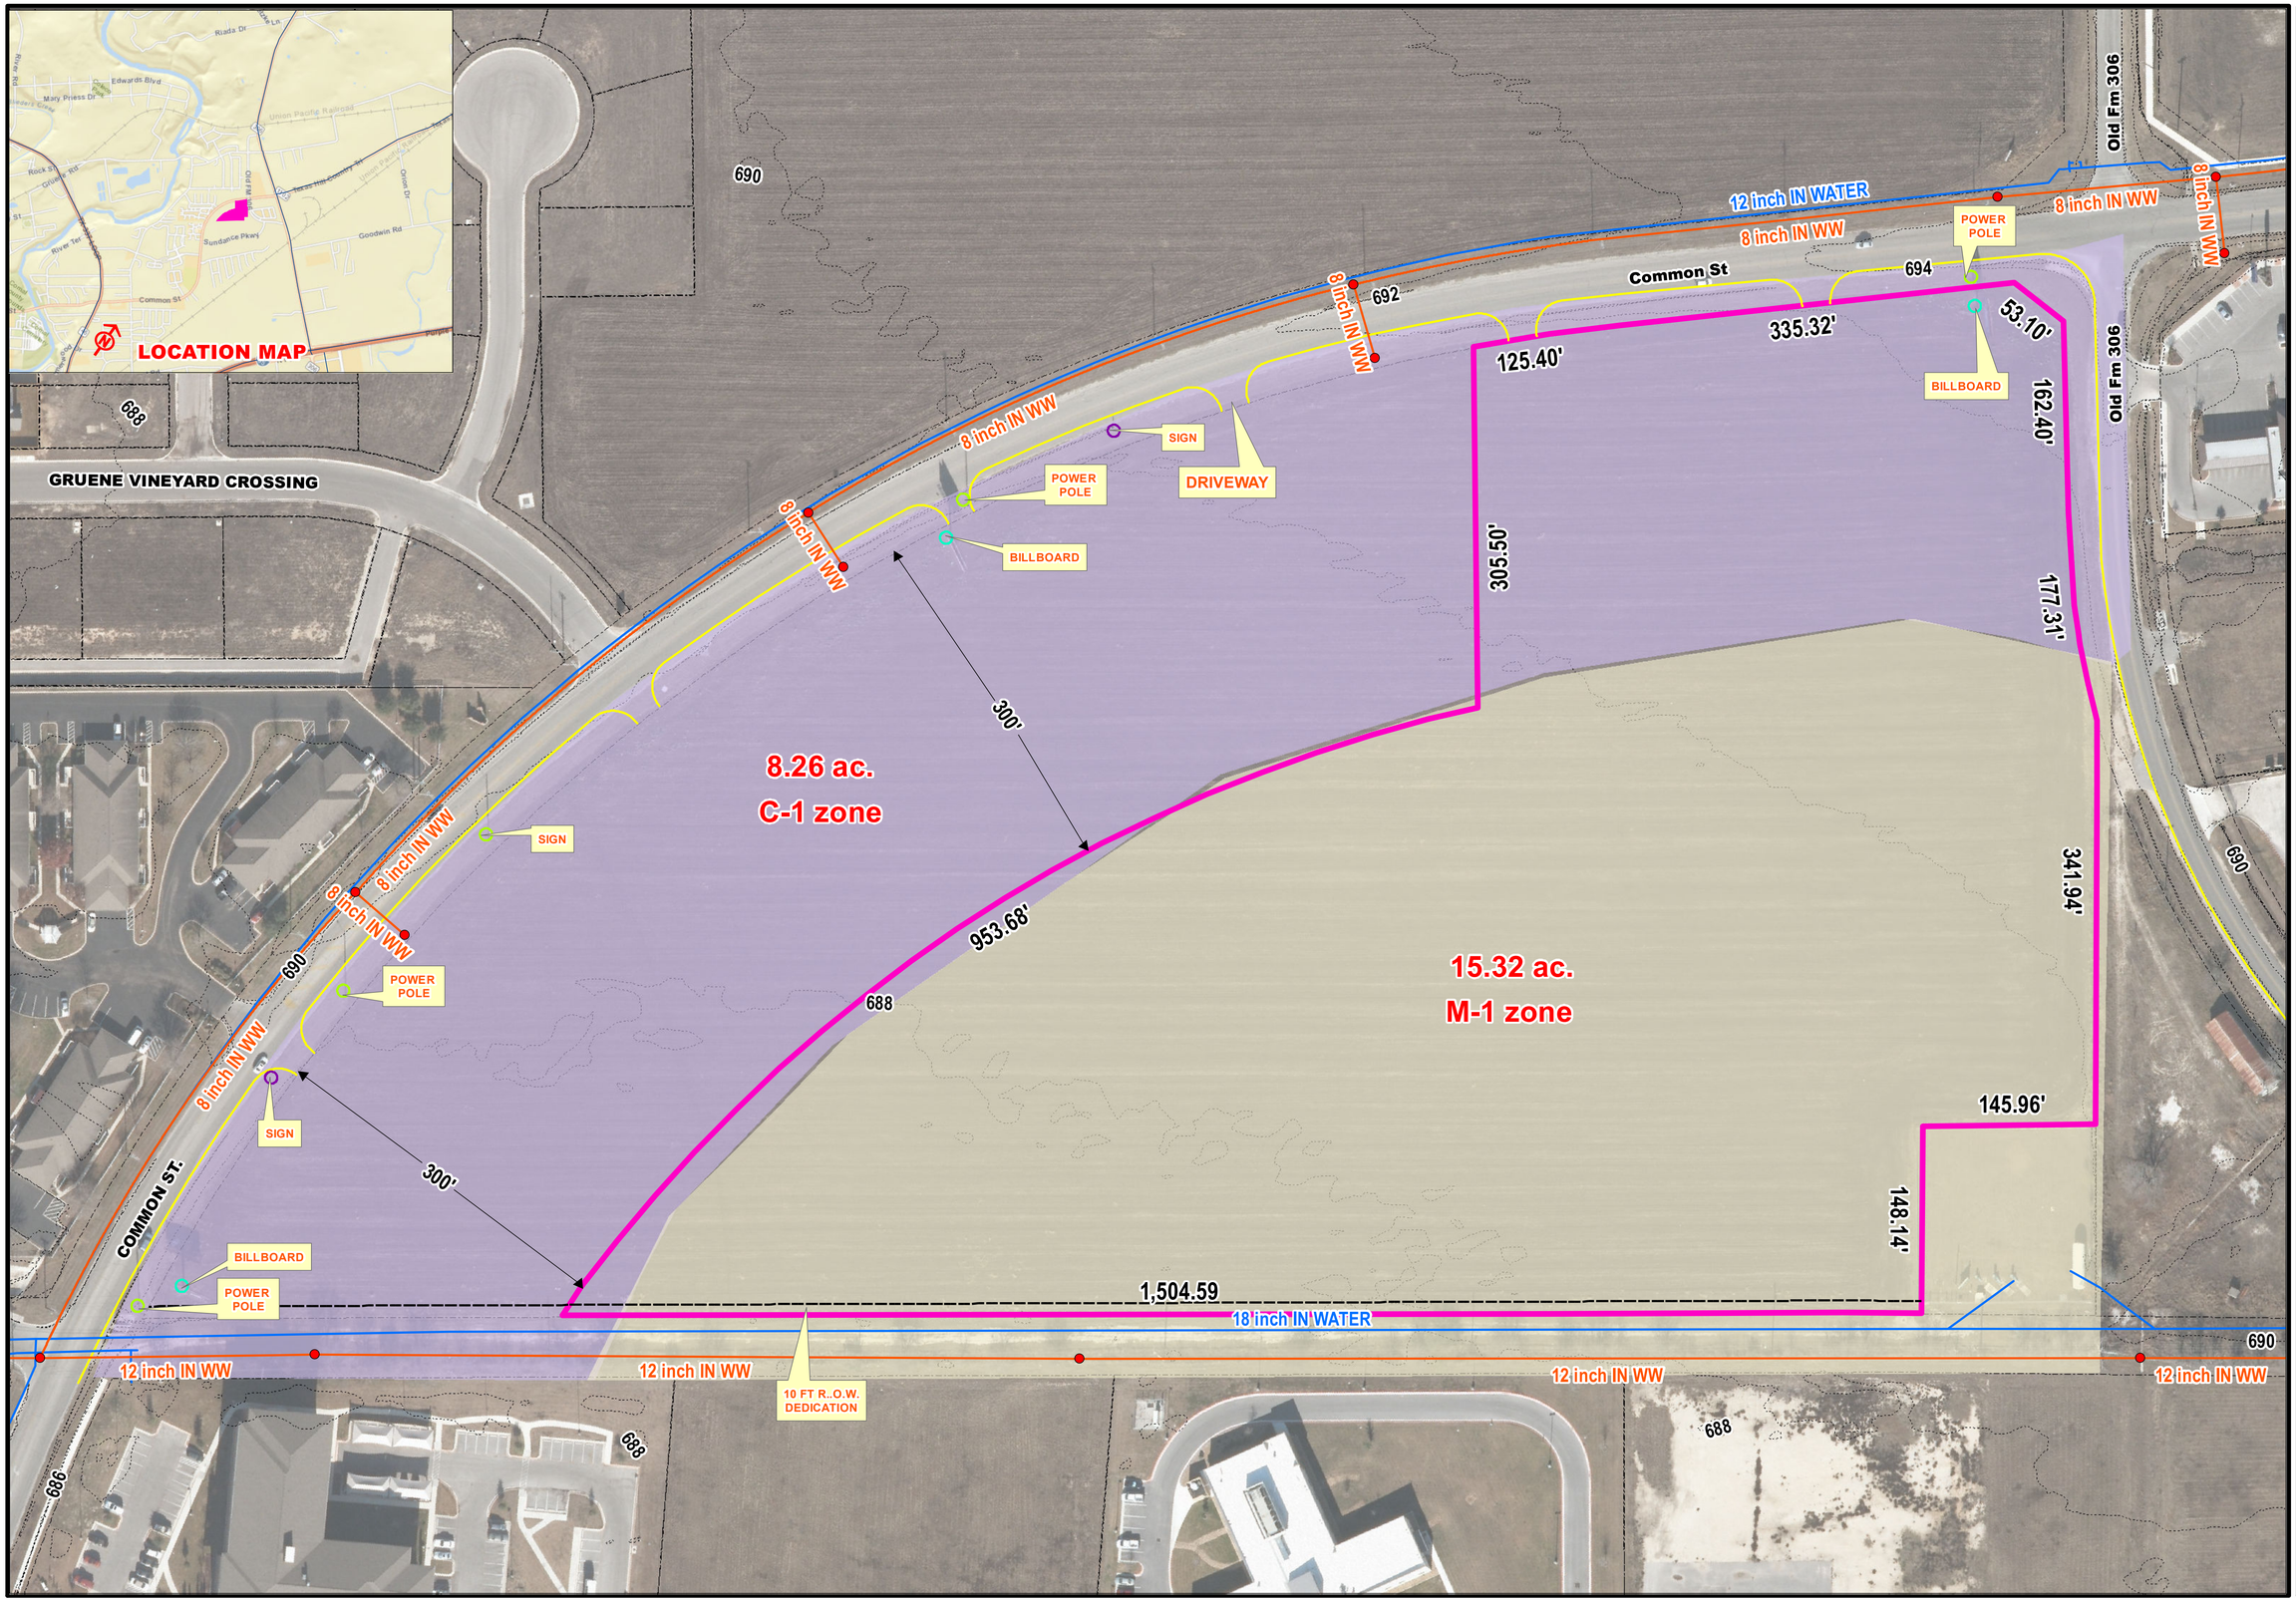

Date: 5/24/2016 User Name: lbarboza Document Path: G:_GIS MISC EXHIBITS\FIRST AMERICAN AT COMMOM ST OPTION 2.mxd

410 N. SEGUIN AVE.
NEW BRAUNFELS,
TEXAS, 78130
www.HMTNB.com
PH:(830)625-8555
HMT ENGINEERING & SURVEYING
TBPE Firm No. F-10961

1 inch = 60 feet

MARK	DATE	DESCRIPTION	BY

NEW BRAUNFELS, TEXAS

FIRST AMERICAN EXHIBIT

OPTION 2

Project No.:	-
Designed By:	LB
Cartography By:	LB
Checked By:	TT

EX 2